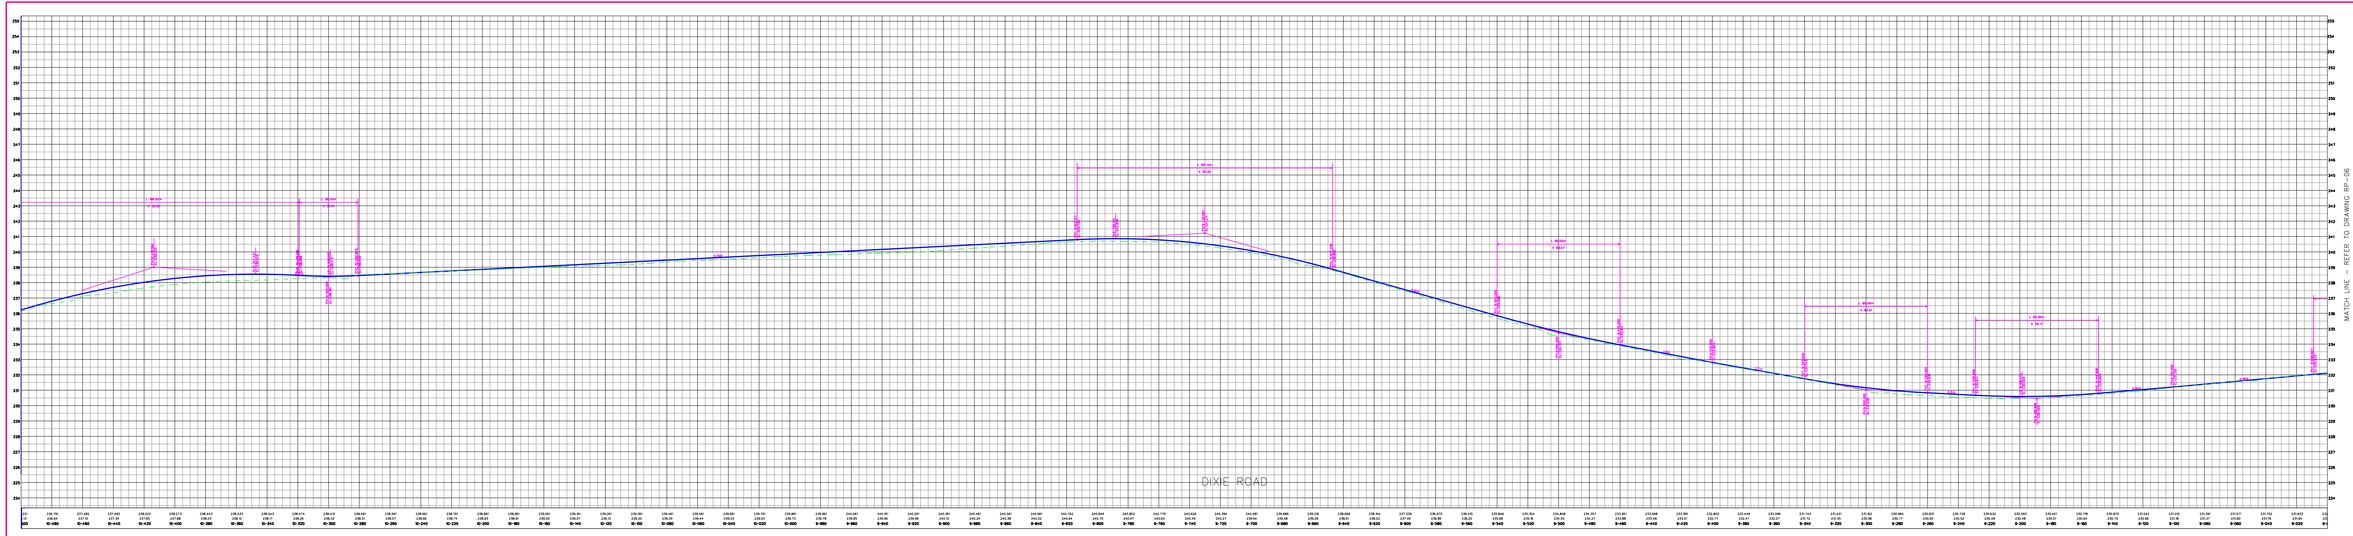

LEGEND

AECOM

AECOM Canada Ltd.
300-300 Town Centre Blvd, Markham, ON L3R 5Z6
T905.477.8400 F905.477.1456

CLIENT:

Region of Peel
Working for you.

PROJECT:

DIXIE ROAD
(WILLIAMS PARKWAY
- NORTHCLIFFE STREET)

DRAWING:

PRELIMINARY
COMBINATION ALTERNATIVE -
PREFERRED ALTERNATIVE

DRAWN BY:	CHECKED BY:	PROJECT No:
A.Yuk	T.Brown	60118562
DESIGNED BY:	APPROVED BY:	DRAWING No:
A.Yuk	T.Brown	05
SCALE: 1:1000	DATE: May 2011	