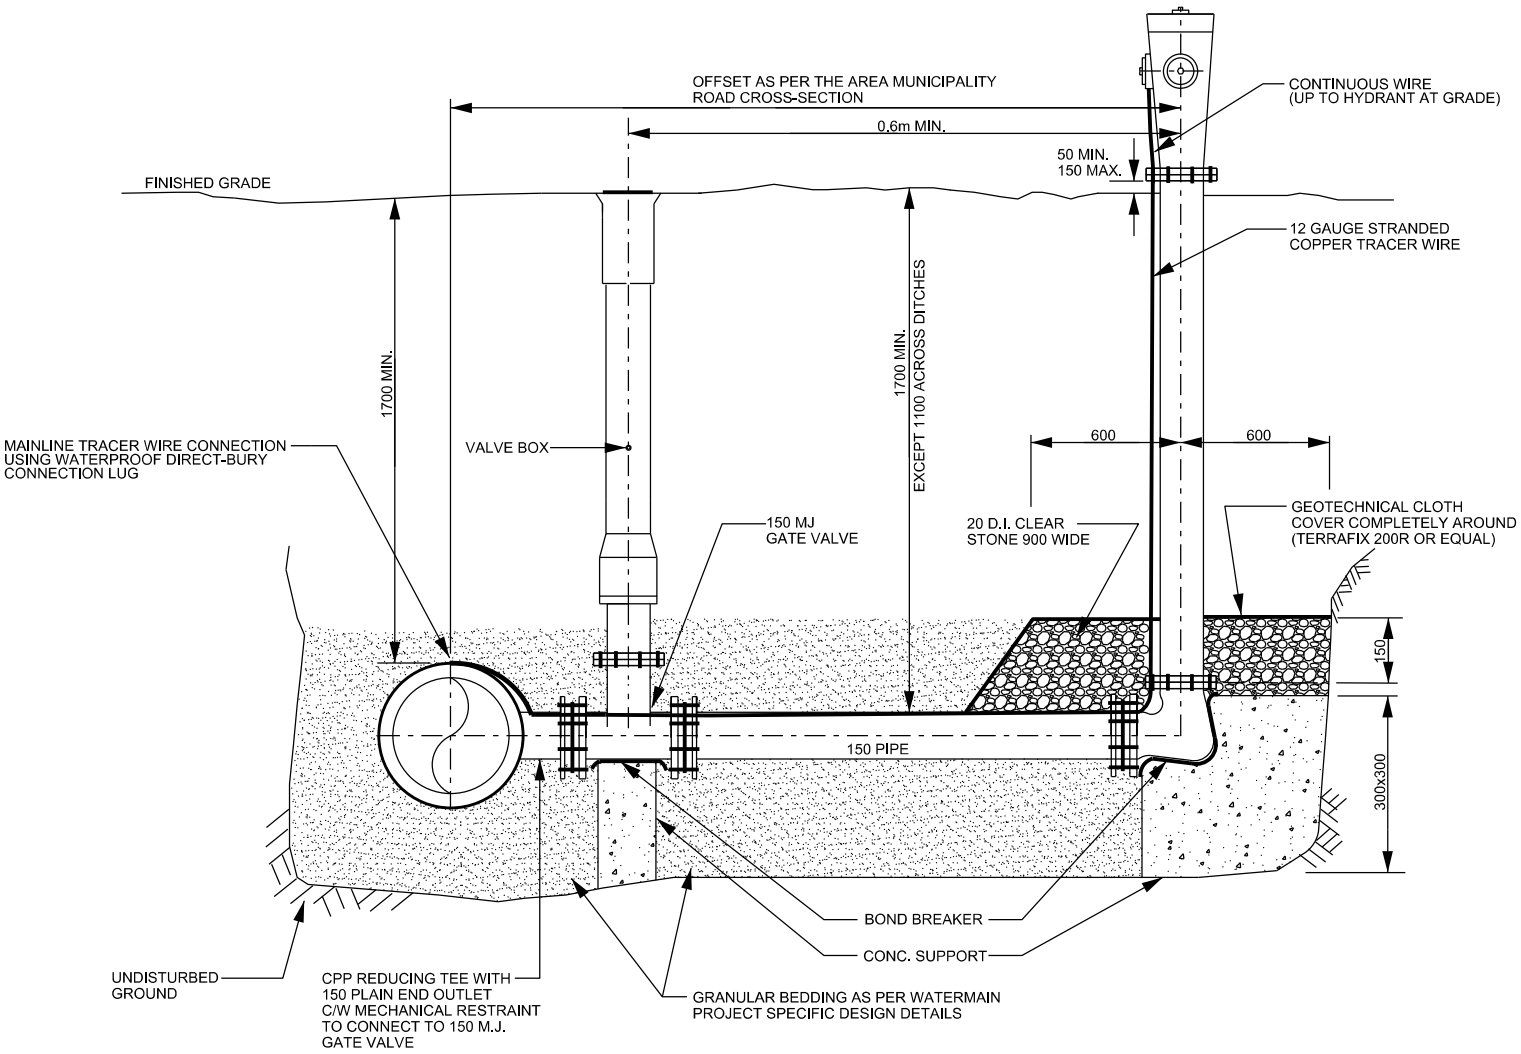

NOTE

1. IF THE WATERMAIN IS NOT AT THE STANDARD OFFSET, THE LOCATION OF THE HYDRANT TO BE AS PER CONSTRUCTION DRAWINGS.
2. BACKFILL TRENCH WITH GRANULAR 'B' COMPACTED TO 100% STD. PROCTOR DENSITY.
3. MECHANICAL RESTRAINTS REQUIRED ON ALL PVC HYDRANT LATERALS INCLUDING VALVES AND FITTINGS AS PER REGION STANDARD DRAWING 1-5-9.
4. ALL PIPING, FITTINGS, VALVES, APPURTENANCES AND MECHANICAL RESTRAINTS TO BE PROTECTED WITH 3 PART CORROSION PREVENTION SYSTEM, APPLIED TO MANUFACTURER'S RECOMMENDATIONS.
5. TRACER WIRE AS PER REGION STANDARD DRAWING 1-7-10.

Region of Peel
working with you

PUBLIC WORKS
STANDARD DRAWING

REV. DATE: MARCH 2018

APPROVED BY	DRAWN BY
E.O.	AINLEY GROUP
STD. DWG. NUMBER	SCALE
1-6-2	N.T.S.

HYDRANT SETTING
FOR CONCRETE PIPE