Region of Peel
working with you

PROJECT 18-1340 F

VARIOUS STREETS
PROP. WATERMAIN REPLACEMENT
CITY OF BRAMPTON

PROJECT MANAGER : MELVIN GONZALEZ x-5042
WARD COUNCILLOR : G. MILES (WARD 7)
CONTRACTOR : VIC'S GROUP INC.
INSPECTOR : TOM GRAOVAC x-3246

LEGEND

PROP. WATERMAIN ——

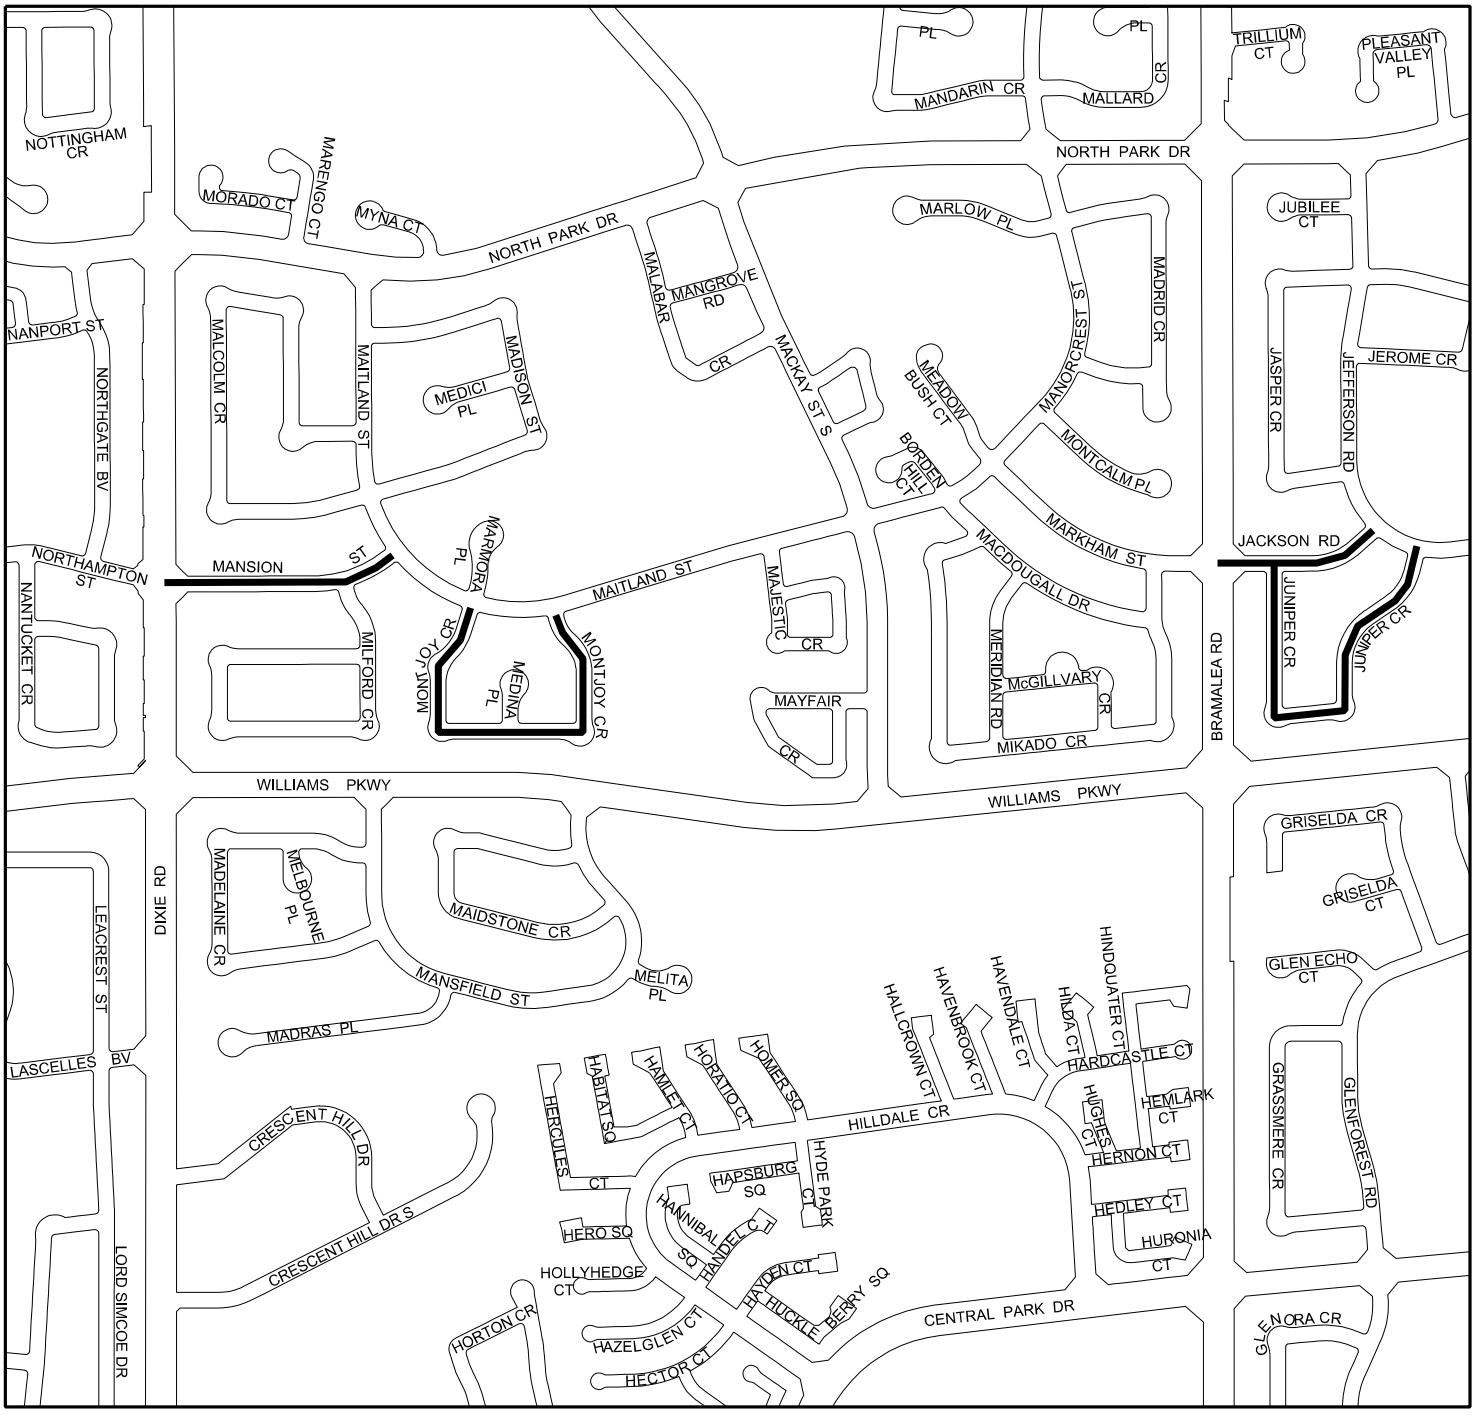

PUBLIC WORKS
10 PEEL CENTRE DR - SUITE B, 4th FLOOR, BRAMPTON ON L6T 4B9 (905) 791-7800