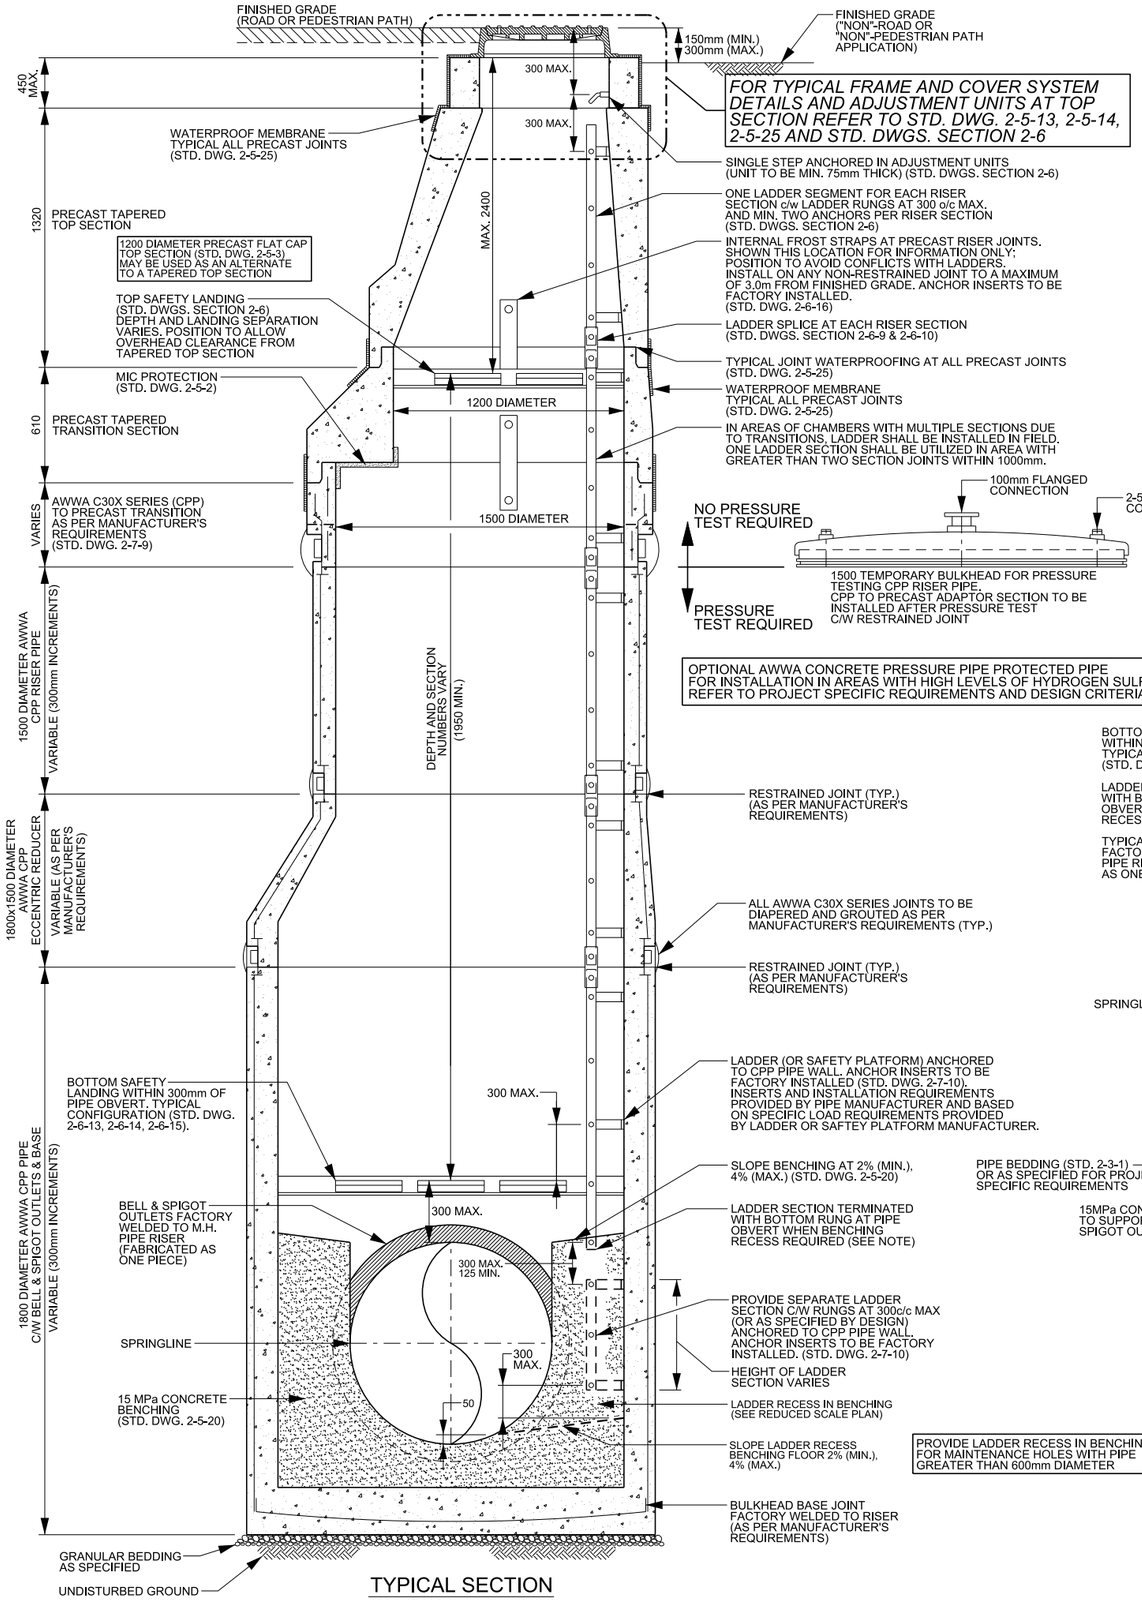

TYPICAL SECTION

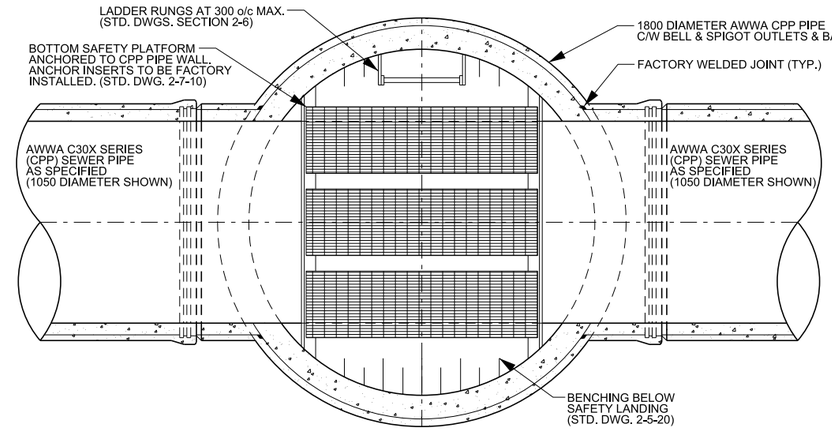

TYPICAL PLAN SECTION

(LADDER RECESS NOT SHOWN)

MAXIMUM CPP PIPE SIZE
1050mm STRAIGHT THROUGH, 825mm FOR RIGHT ANGLE
(STD. DWG. 2-7-11)

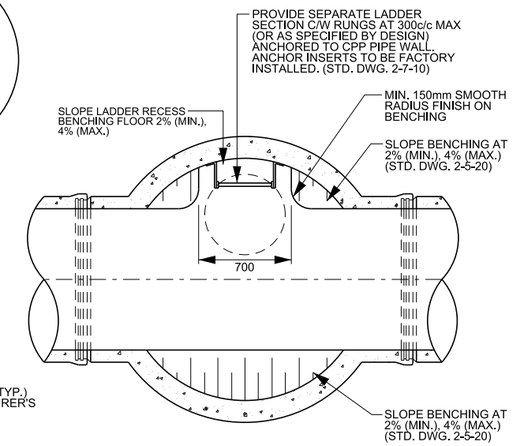

TYPICAL BENCHING PLAN
(REDUCED SCALE)
AT LADDER RECESS

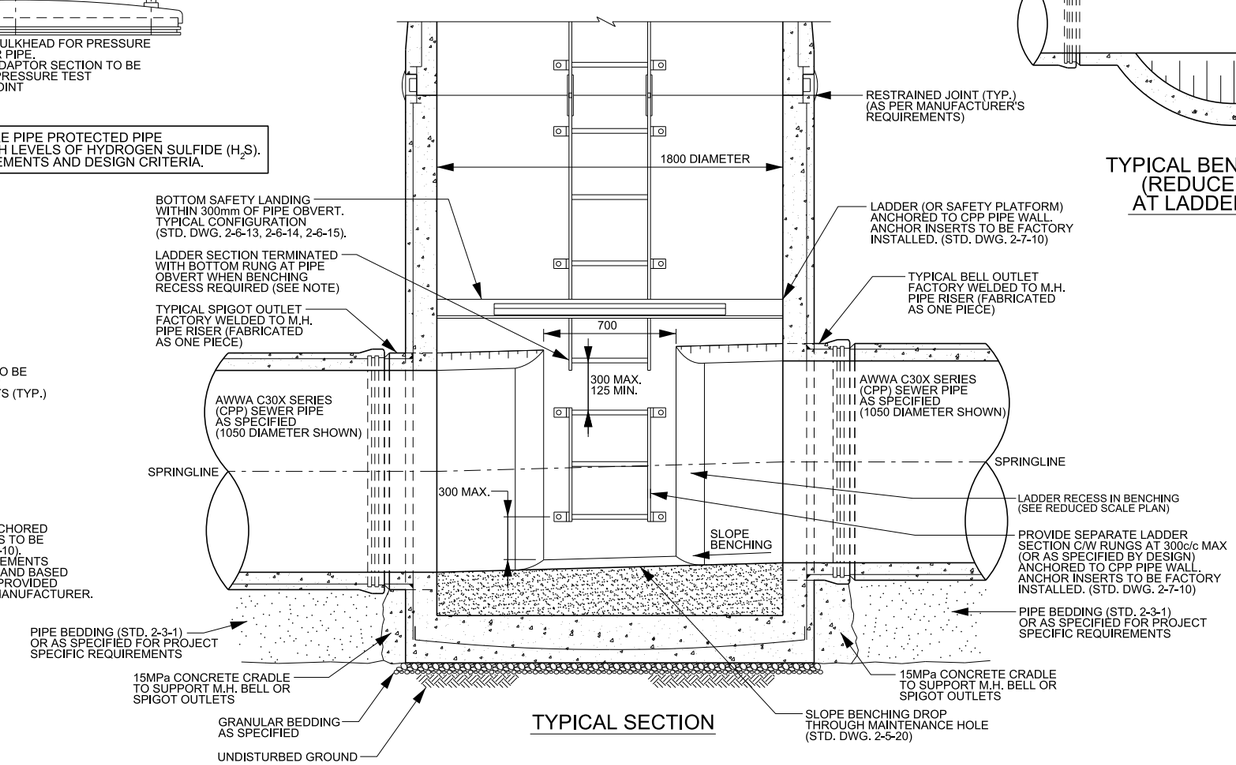

TYPICAL SECTION

NOTE

1. REFER TO STANDARD DRAWING 2-7-1 FOR GENERAL NOTES PERTAINING TO CPP MAINTENANCE HOLES.

Region of Peel working with you	PUBLIC WORKS STANDARD DRAWING	REV. DATE: AUGUST 2020
		REVISION NUMBER: 2 — FOR REVISION TRACKING REFER TO STD. DWG. 2-0-2
NEW AWWA C30X SERIES (CPP) PRESSURE TESTED SANITARY SYSTEMS		APPROVED BY: A.P. — DRAWN BY: AINLEY GROUP
TYPICAL 1800mm DIAMETER CPP MAINTENANCE HOLE DETAILS WITH 1050mm DIAMETER PIPE		STD. DWG. NUMBER: 2-7-4 — SCALE: N.T.S.