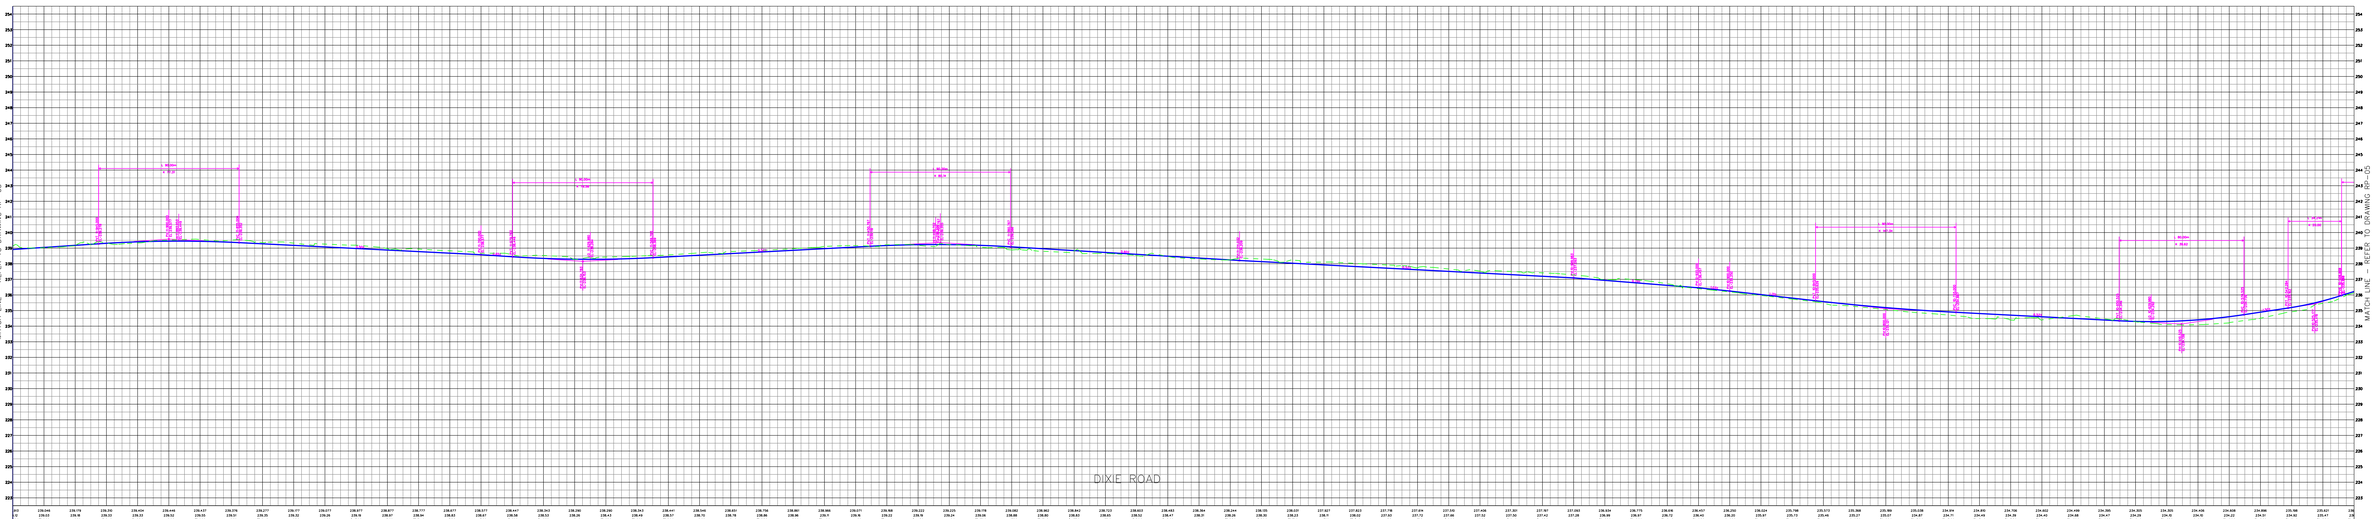

LEGEND

AECOM
AECOM Canada Ltd.
300-300 Town Centre Blvd, Markham, ON L3R 5Z6
T905.477.8400 F905.477.2456

CLIENT:
Region of Peel
Working for you

PROJECT:
DIXIE ROAD
(BOVAIRD DRIVE
- SPRINGTOWN TRAIL)

DRAWING:
PRELIMINARY
COMBINATION ALTERNATIVE -
PREFERRED ALTERNATIVE

DRAWN BY:	CHECKED BY:	PROJECT No.:
A. Kai	T.Dinn	60118562
DESIGNED BY:	APPROVED BY:	DRAWING No.:
A. Kai	T.Dinn	04
SCALE:	DATE:	
1:1000	May 2011	