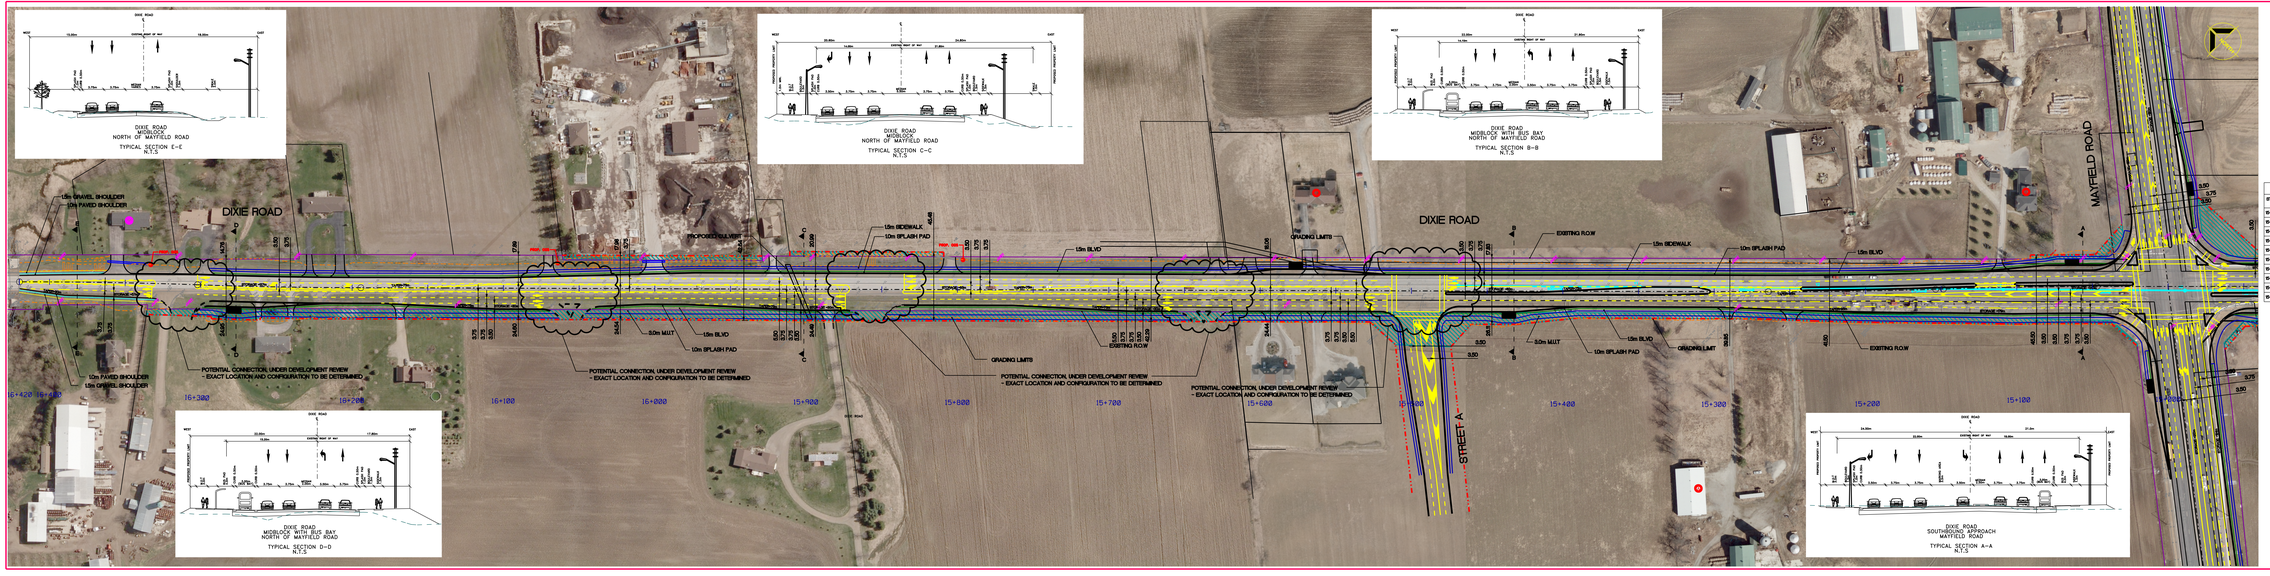

LEGEND

- PROPERTY REQUIRED
- BUS SHELTER
- EXISTING HYDRO POLE
- PROPOSED R.O.W.
- EXISTING R.O.W.
- PROPOSED NOISE BARRIER
- EXISTING NOISE BARRIER
- EXISTING NOISE BARRIER TO BE REPLACED
- LIMIT OF GRADING
- NOISE AND AIR RECEPTOR
- AIR RECEPTOR

DRIVEWAY DETAIL



AECOM

AECOM Canada Ltd.
300-300 Town Centre Blvd, Markham, ON L3R 5Z6
T905.477.8450 F905.477.1452

CLIENT:
Region of Peel
Working for you

PROJECT:
DIXIE ROAD
(2KM NORTH OF
MAYFIELD ROAD)

DRAWING:
PRELIMINARY
COMBINATION ALTERNATIVE -
PREFERRED ALTERNATIVE

DRAWN BY: A. Kak	CHECKED BY: T.Brown	PROJECT No: 60118562
DESIGNED BY: A. Kak	APPROVED BY: T.Brown	DRAWING No: 01
SCALE: 1:1000	DATE: May 2011	