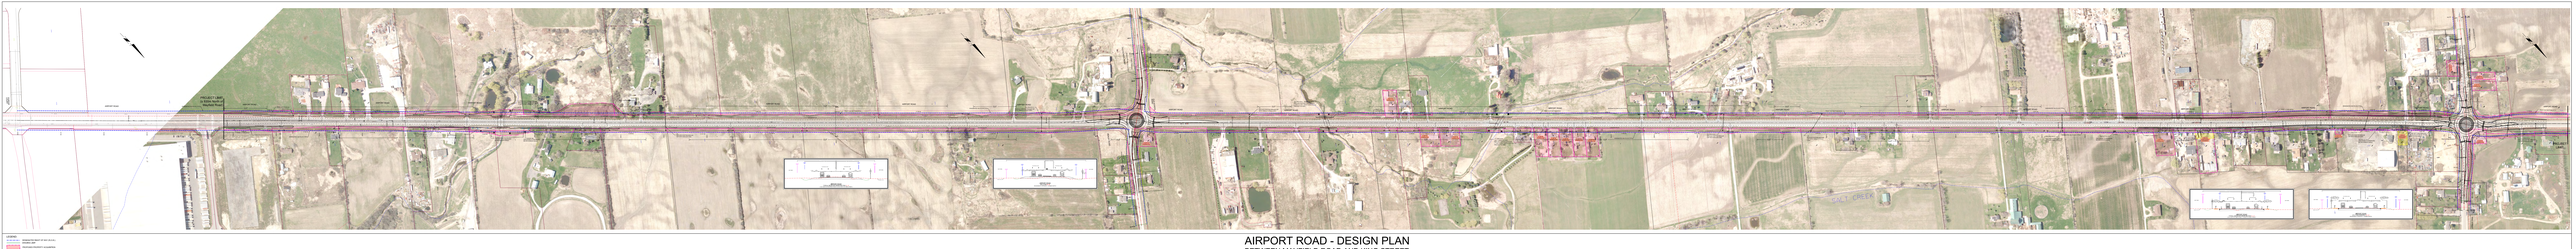
PROJECT LIMIT
0+000 BEGIN PROJECT
AIRPORT ROAD
MAYFIELD ROAD
KING STREET
MAYFIELD ROAD
KING STREET
AIRPORT ROAD
MAYFIELD ROAD
KING STREET
AIRPORT ROAD
MAYFIELD ROAD
KING STREET
AIRPORT ROAD